DRAWING LEGEND

FUTURE AC PAVEMENT	
FUTURE PCC PAVEMENT	
EXISTING AIRFIELD PAVEMENT	
EXISTING ROAD / PARKING LOT PAVEMENT	
FUTURE FUEL TANKS	
PROPERTY LINE	
FUTURE FENCE	
BUILDING RESTRICTION LINE (BRL)	BRL
TAXIWAY OBJECT FREE AREA (TOFA)	TOFA
EXISTING UTILITY POLE	
EXISTING TREE	
AUTO/PEDESTRIAN GATE (EX, NEW)	G G

BUILDING & FACILITY LEGEND

ID	DESCRIPTION
16	AUTOMOBILE PARKING
F5	RELOCATED FUEL ISLAND

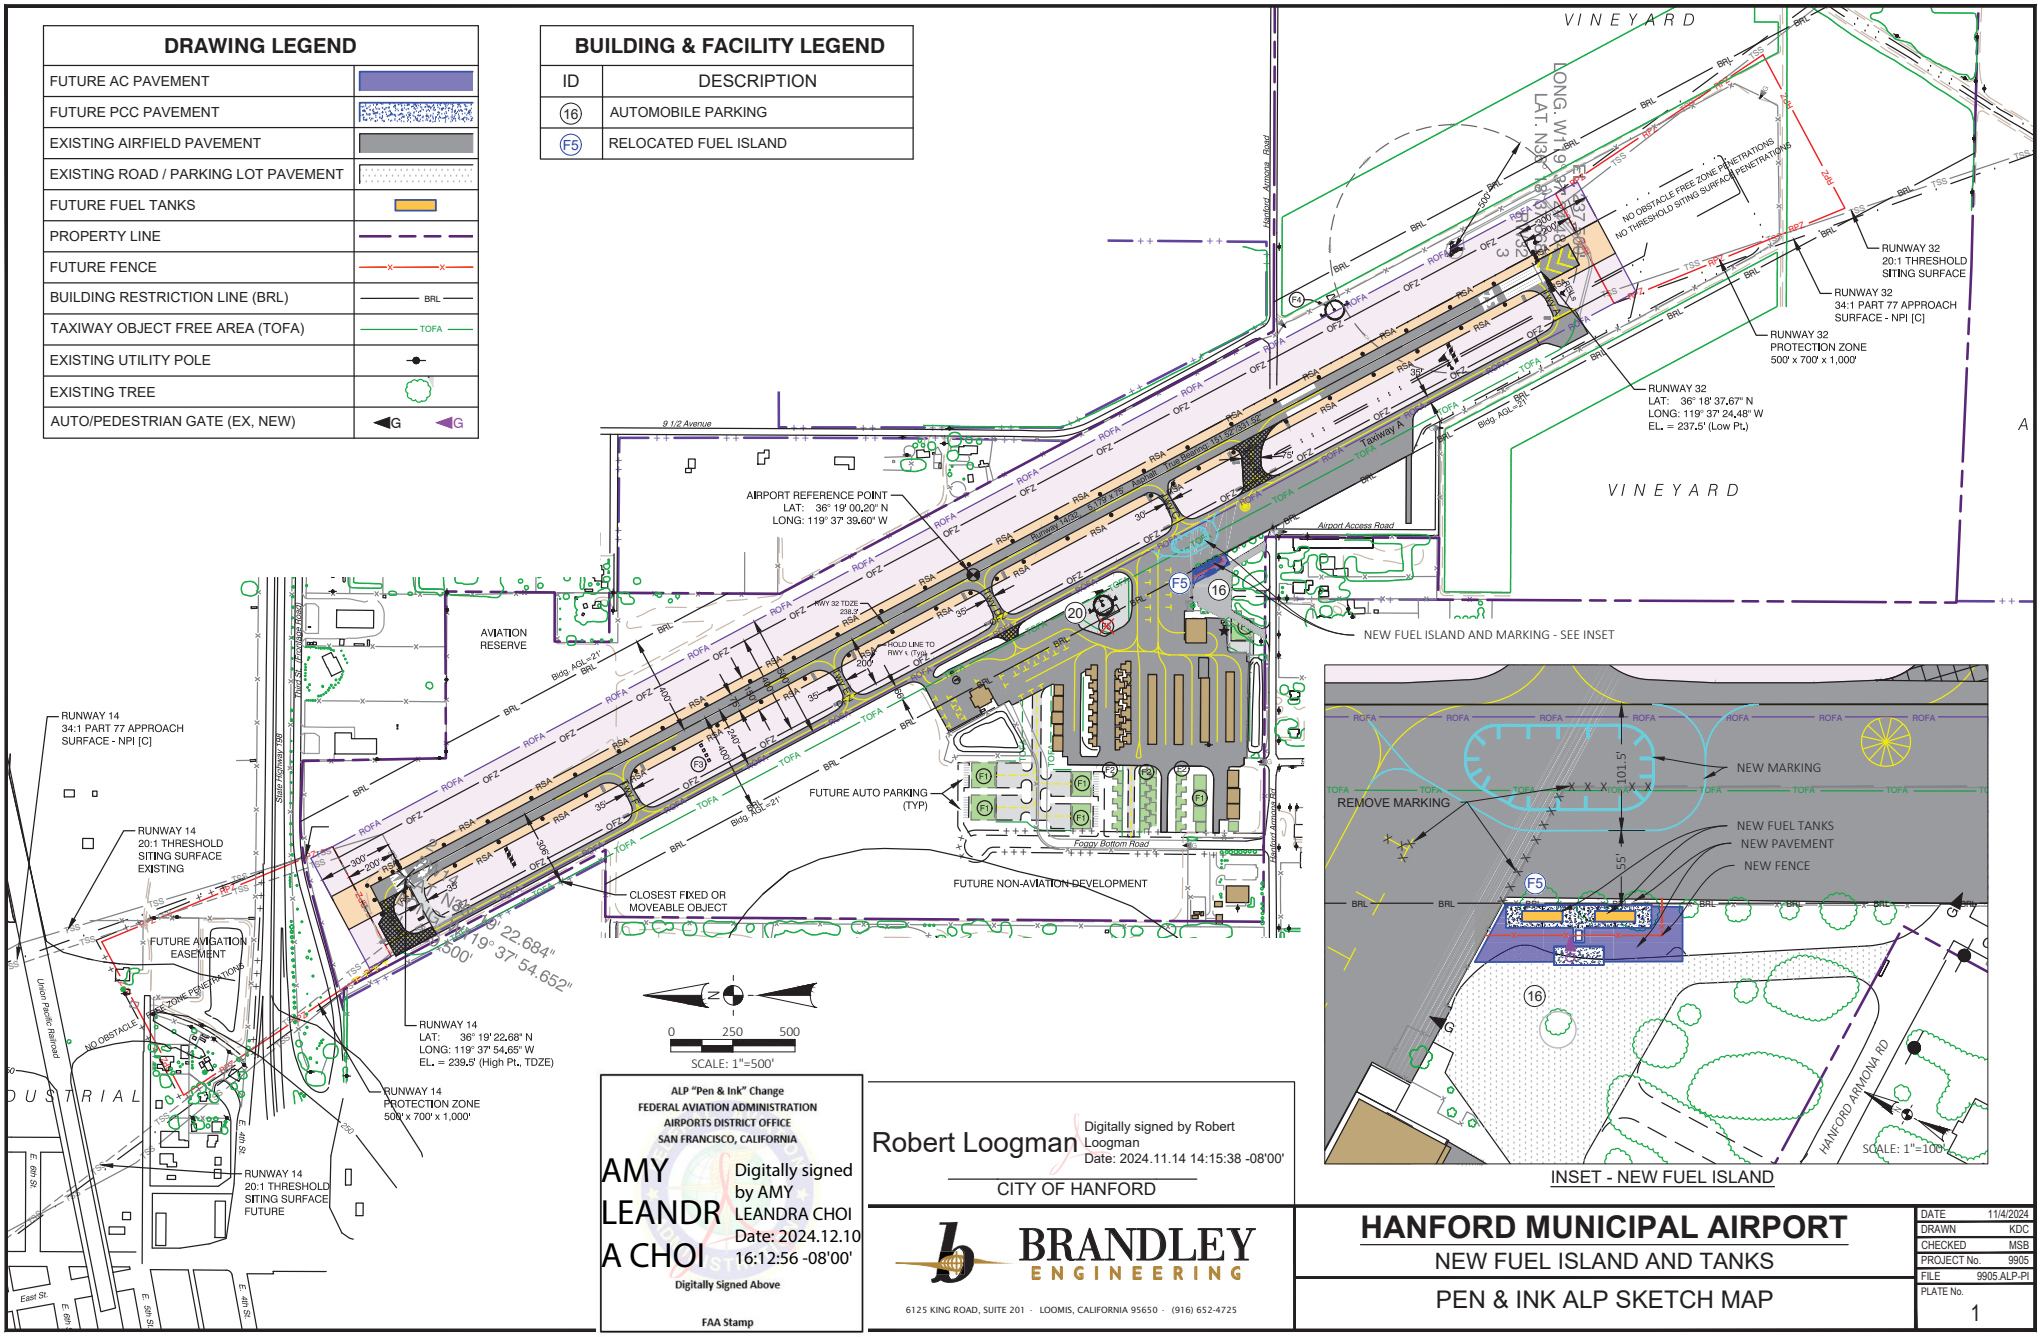

INSET - NEW FUEL ISLAND

ALP "Pen & Ink" Change
FEDERAL AVIATION ADMINISTRATION
AIRPORTS DISTRICT OFFICE
SAN FRANCISCO, CALIFORNIA

AMY LEANDRA CHOI
Digitally signed by AMY LEANDRA CHOI
Date: 2024.12.10 16:12:56 -08'00'
Digitally Signed Above

FAA Stamp

Robert Loogman
Digitally signed by Robert Loogman
Date: 2024.11.14 14:15:38 -08'00'

CITY OF HANFORD

BRANDLEY ENGINEERING
6125 KING ROAD, SUITE 201 · LOOMIS, CALIFORNIA 95650 · (916) 652-4725

HANFORD MUNICIPAL AIRPORT

NEW FUEL ISLAND AND TANKS

PEN & INK ALP SKETCH MAP

DATE	11/4/2024
DRAWN	KDC
CHECKED	MSB
PROJECT No.	9905
FILE	9905 ALP-PI
PLATE No.	1